


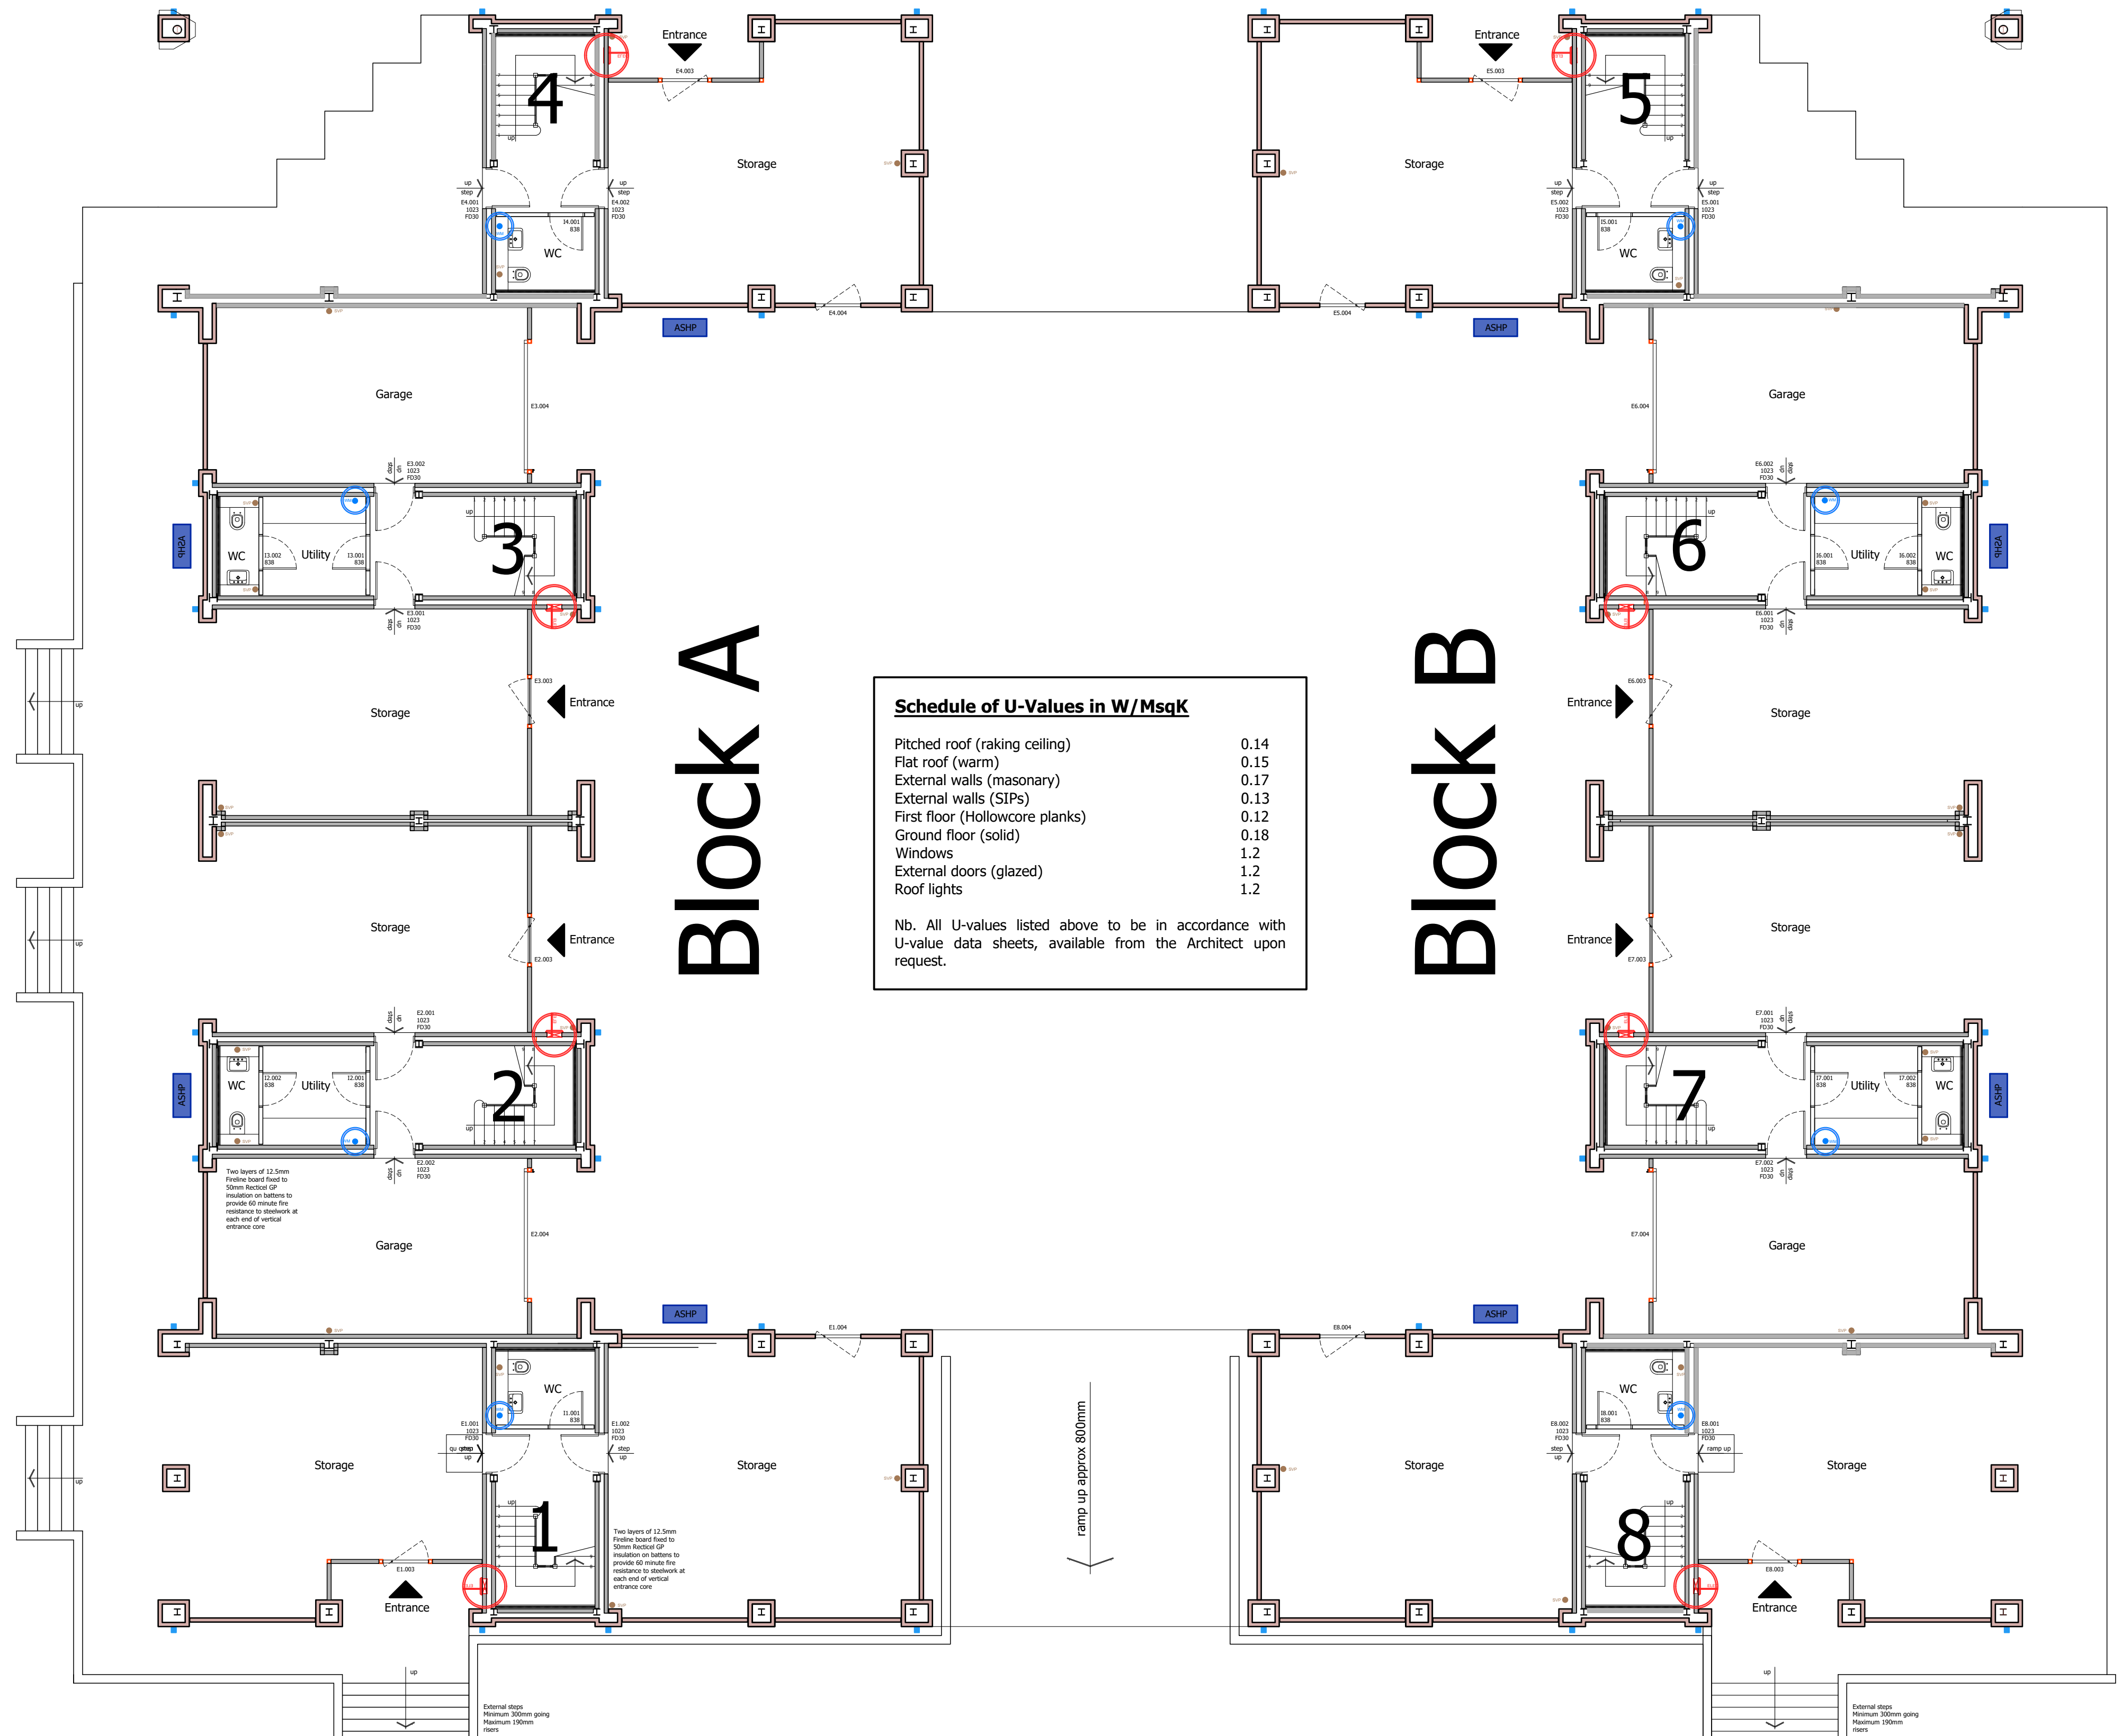

Block A

Block B

Schedule of U-Values in W/MsqK	
Pitched roof (raking ceiling)	0.14
Flat roof (warm)	0.15
External walls (masonry)	0.17
External walls (SIPs)	0.13
First floor (Hollowcore planks)	0.12
Ground floor (solid)	0.18
Windows	1.2
External doors (glazed)	1.2
Roof lights	1.2

Nb. All U-values listed above to be in accordance with U-value data sheets, available from the Architect upon request.

GROUND FLOOR PLAN

Randle White.

■ The Copyright of this drawing belongs to Randle White Ltd and shall not be used or reproduced in any form without its express permission. The moral right of the Author is hereby asserted - Copyright © 2000.

■ Do not scale from this drawing for the purpose of construction - Work to figured dimensions only. All dimensions to be checked on site prior to the execution of any work.

■ For the avoidance of doubt all dimensions are measured to wall structure and not the finishes unless otherwise stated.

■ Where any discrepancy is found to exist within or between drawings and/or documents it should be reported to the architect immediately.

■ Randle White Ltd shall not be liable for any use of drawings & documents for any purpose other than for which the same were prepared by or on behalf of Randle White Ltd.

Rev. *DateIn

Description

RIBA

Client Adviser

Calore Homes Ltd

The Ridings, Lymm Road, Thelwall, Warrington WA4 2TG.

OVERALL GROUND FLOOR PLAN

November 2025 By Jim Scale 1:100@A1 [L]

23-062 (CON)101 Rev *

Randle White Limited

11 Bradshaw Lane

Grappenhall

Cheshire

WA4 2NJ

01925 601670

www.randlewhite.co.uk